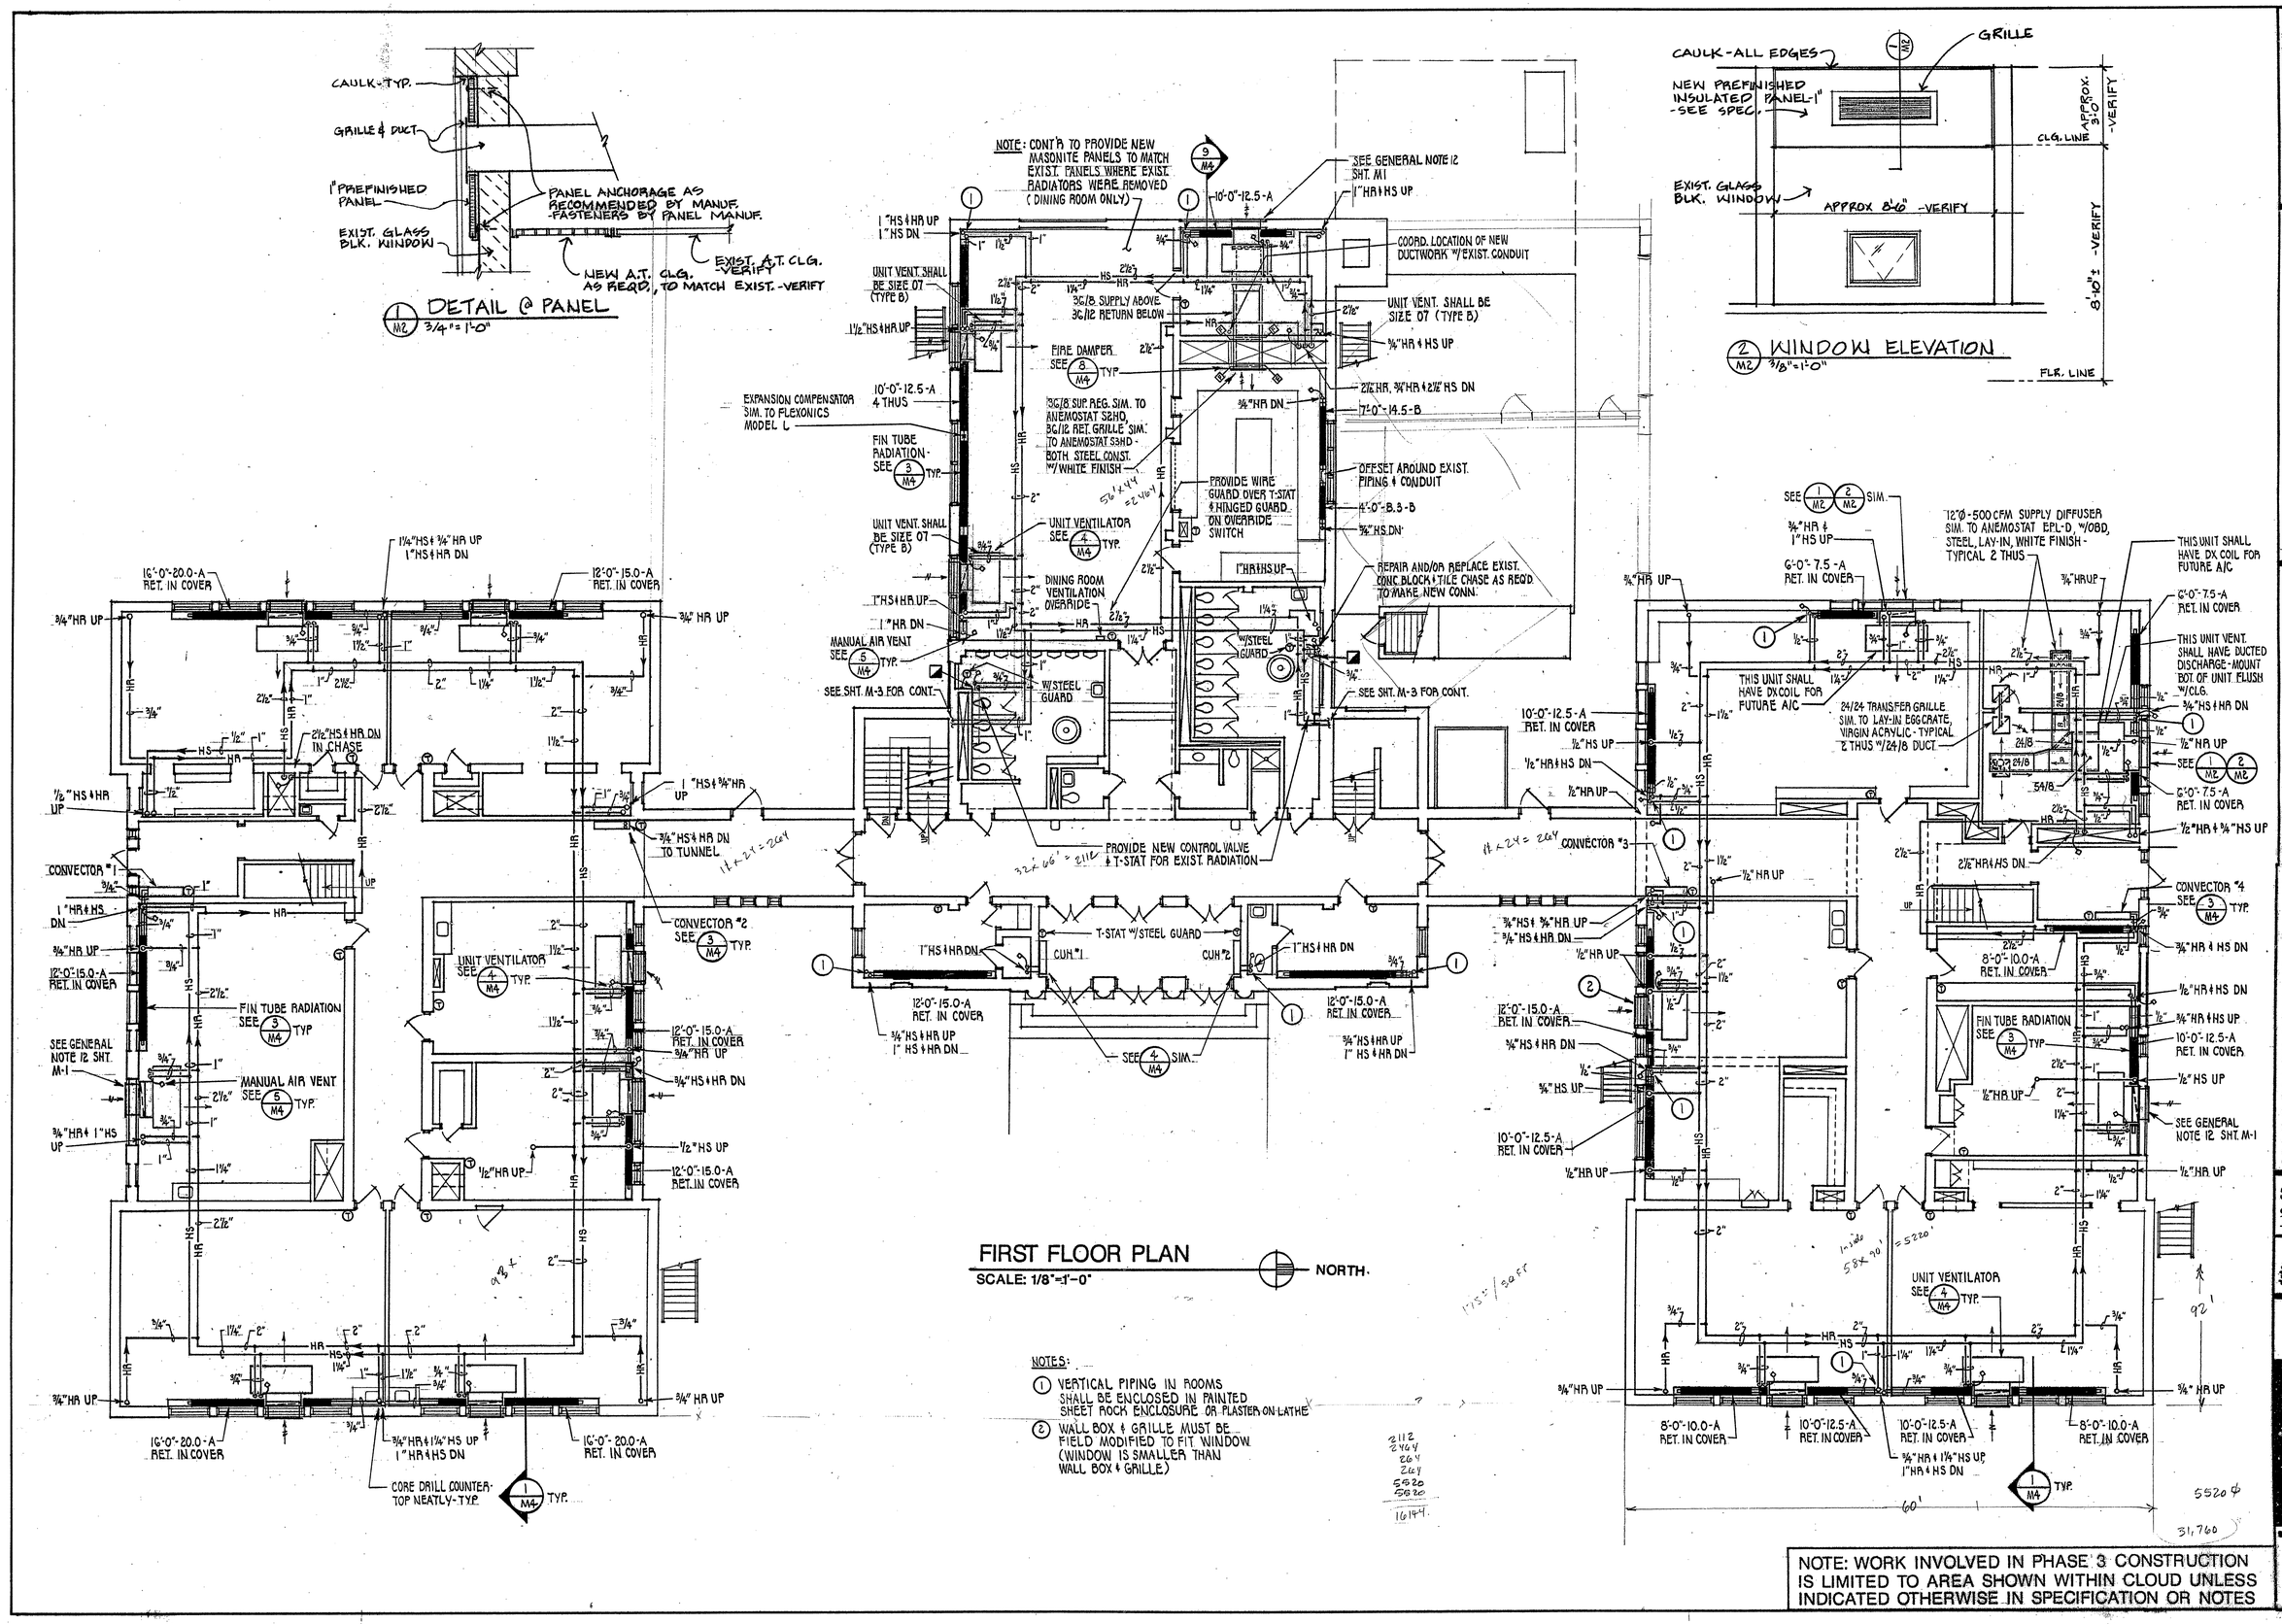


I hereby certify that this plan, specification, or report was prepared by me or under my direct supervision and that I am a duly Registered Professional Engineer under the laws of the State of MINNESOTA

Date 1-19-88 Reg. No. 9027

KASSON ELEMENTARY SCHOOL
HEATING RENOVATION PHASE 3
KASSON, MINNESOTA

| | |
|---|---|
| date: | 1-19-88 |
| job no. | 2979.6 |
| drawn | MJS |
| checked | RKT, DGR |

TSP ROCHESTER

sheet: M2 of